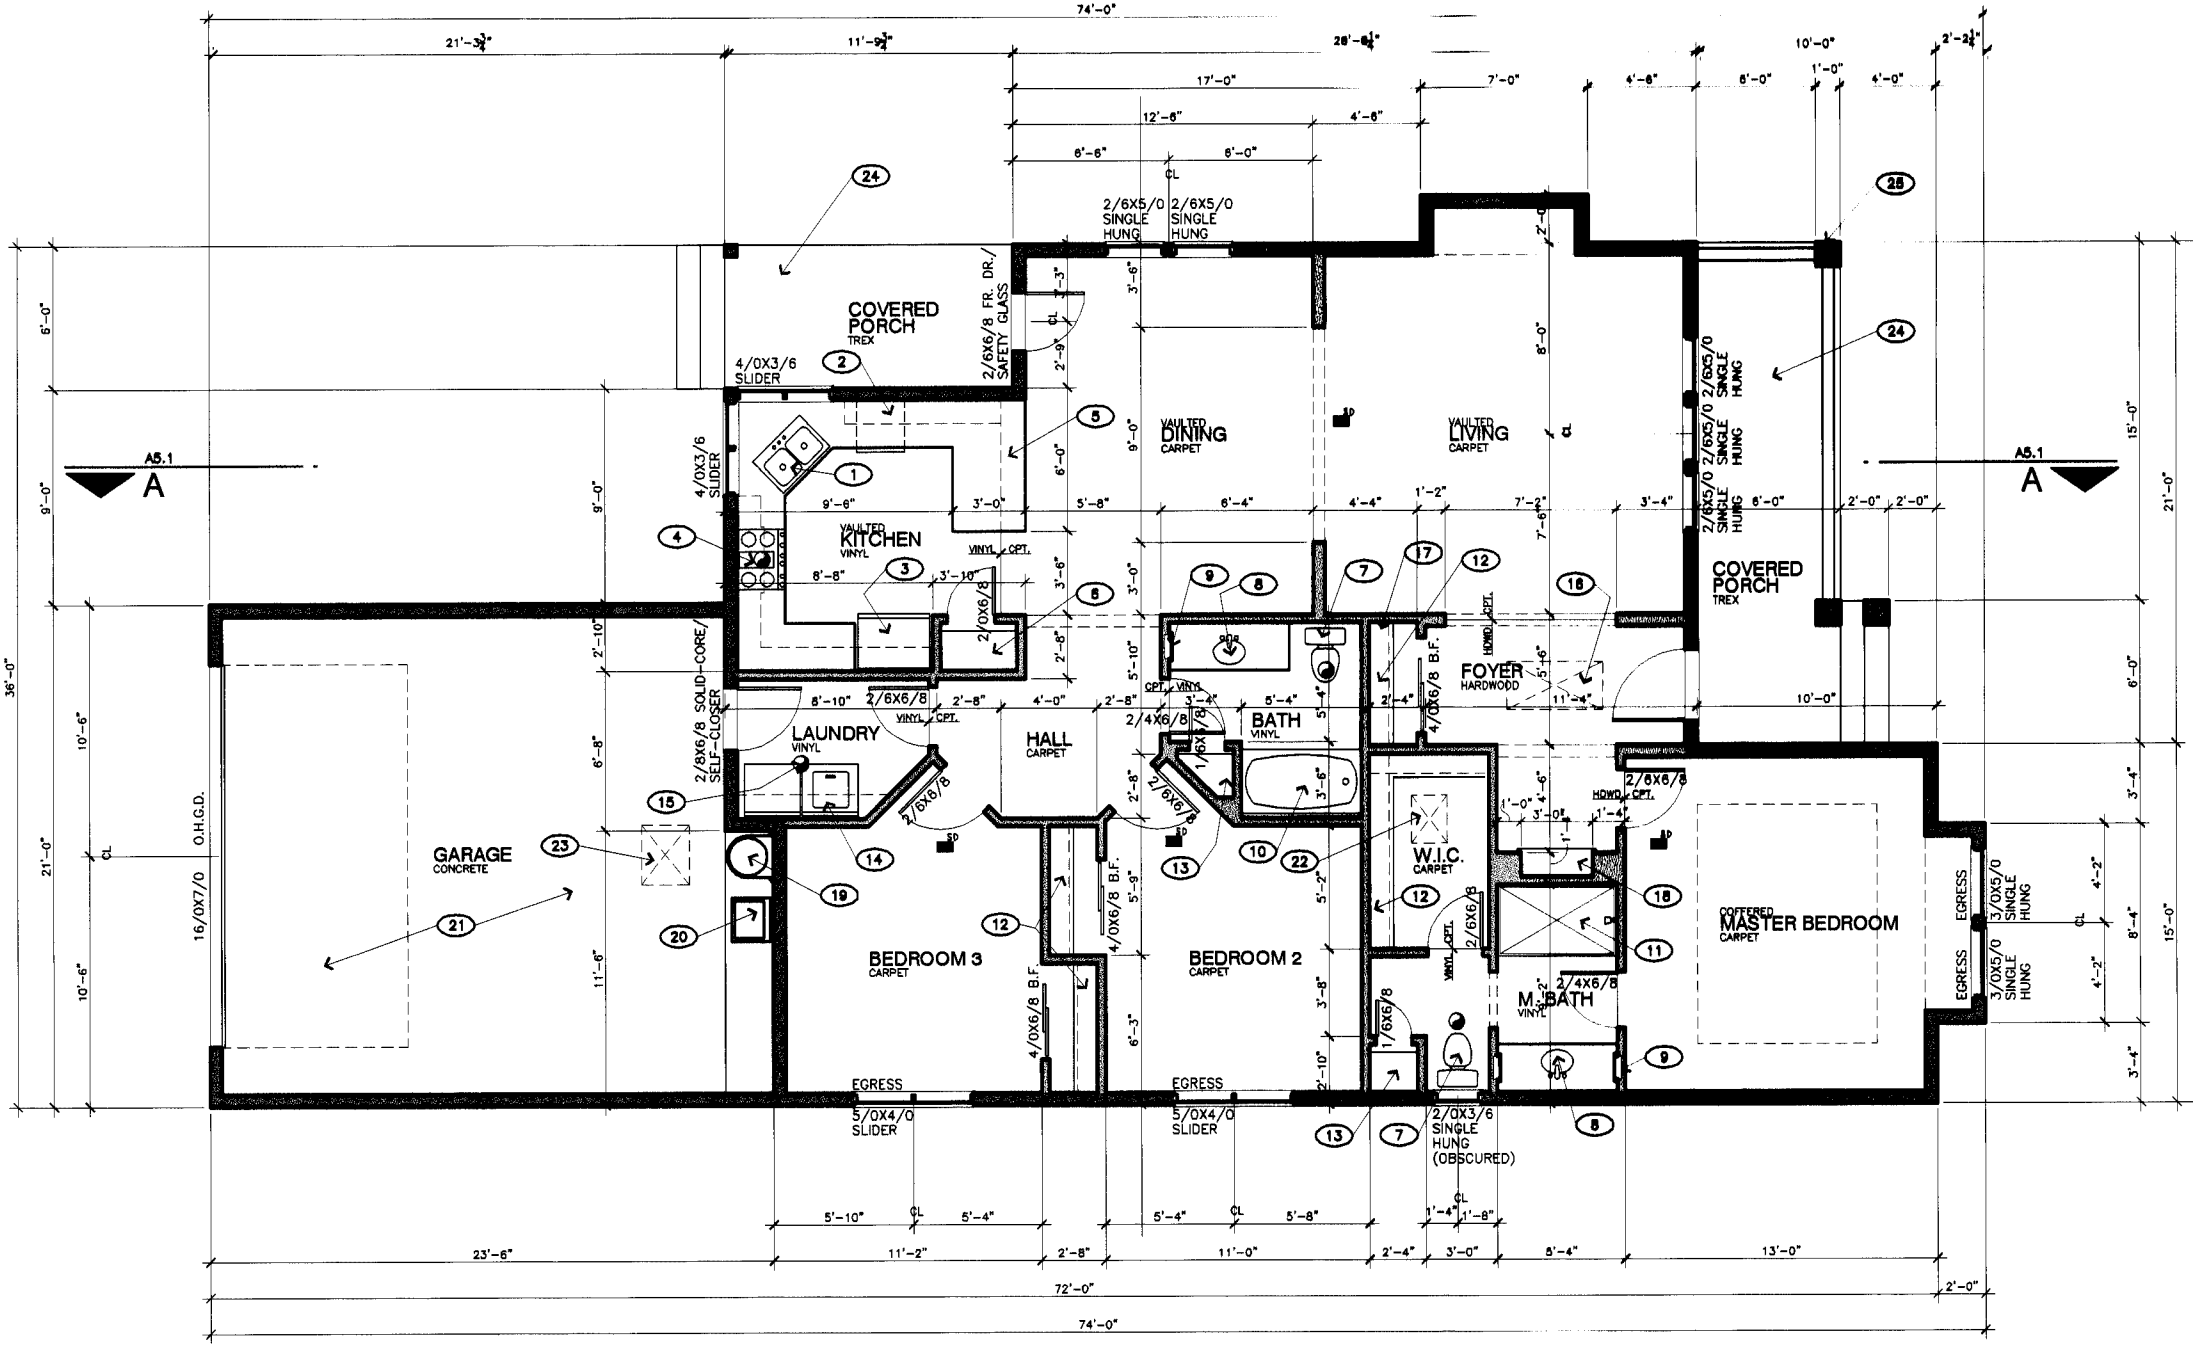
COVERED PORCH
TREX
4/0X3/6 SLIDER
2/6X6/8 FR. DR./ SAFETY GLASS
2/6X5/0 SINGLE HUNG
2/6X5/0 SINGLE HUNG
VAULTED DINING
CARPET
VAULTED LIVING
CARPET
VAULTED KITCHEN
VINYL
VINYL CPT.
4/0X3/6 SLIDER
2/8X6/8 SOLID-CORE/ SELF-CLOSER
LAUNDRY
VINYL
HALL
CARPET
BATH
VINYL
FOYER
HARDWOOD
HDWD. CPT.
COVERED PORCH
TREX
GARAGE
CONCRETE
16/0X7/0 O.H.G.D.
BEDROOM 3
CARPET
BEDROOM 2
CARPET
W.I.C.
CARPET
M. BATH
VINYL
COFFERED MASTER BEDROOM
CARPET
EGRESS
5/0X4/0 SLIDER
2/0X3/6 SINGLE HUNG (OBSCURED)
3/0X5/0 SINGLE HUNG
A5.1
A
74'-0"
72'-0"
36'-0"